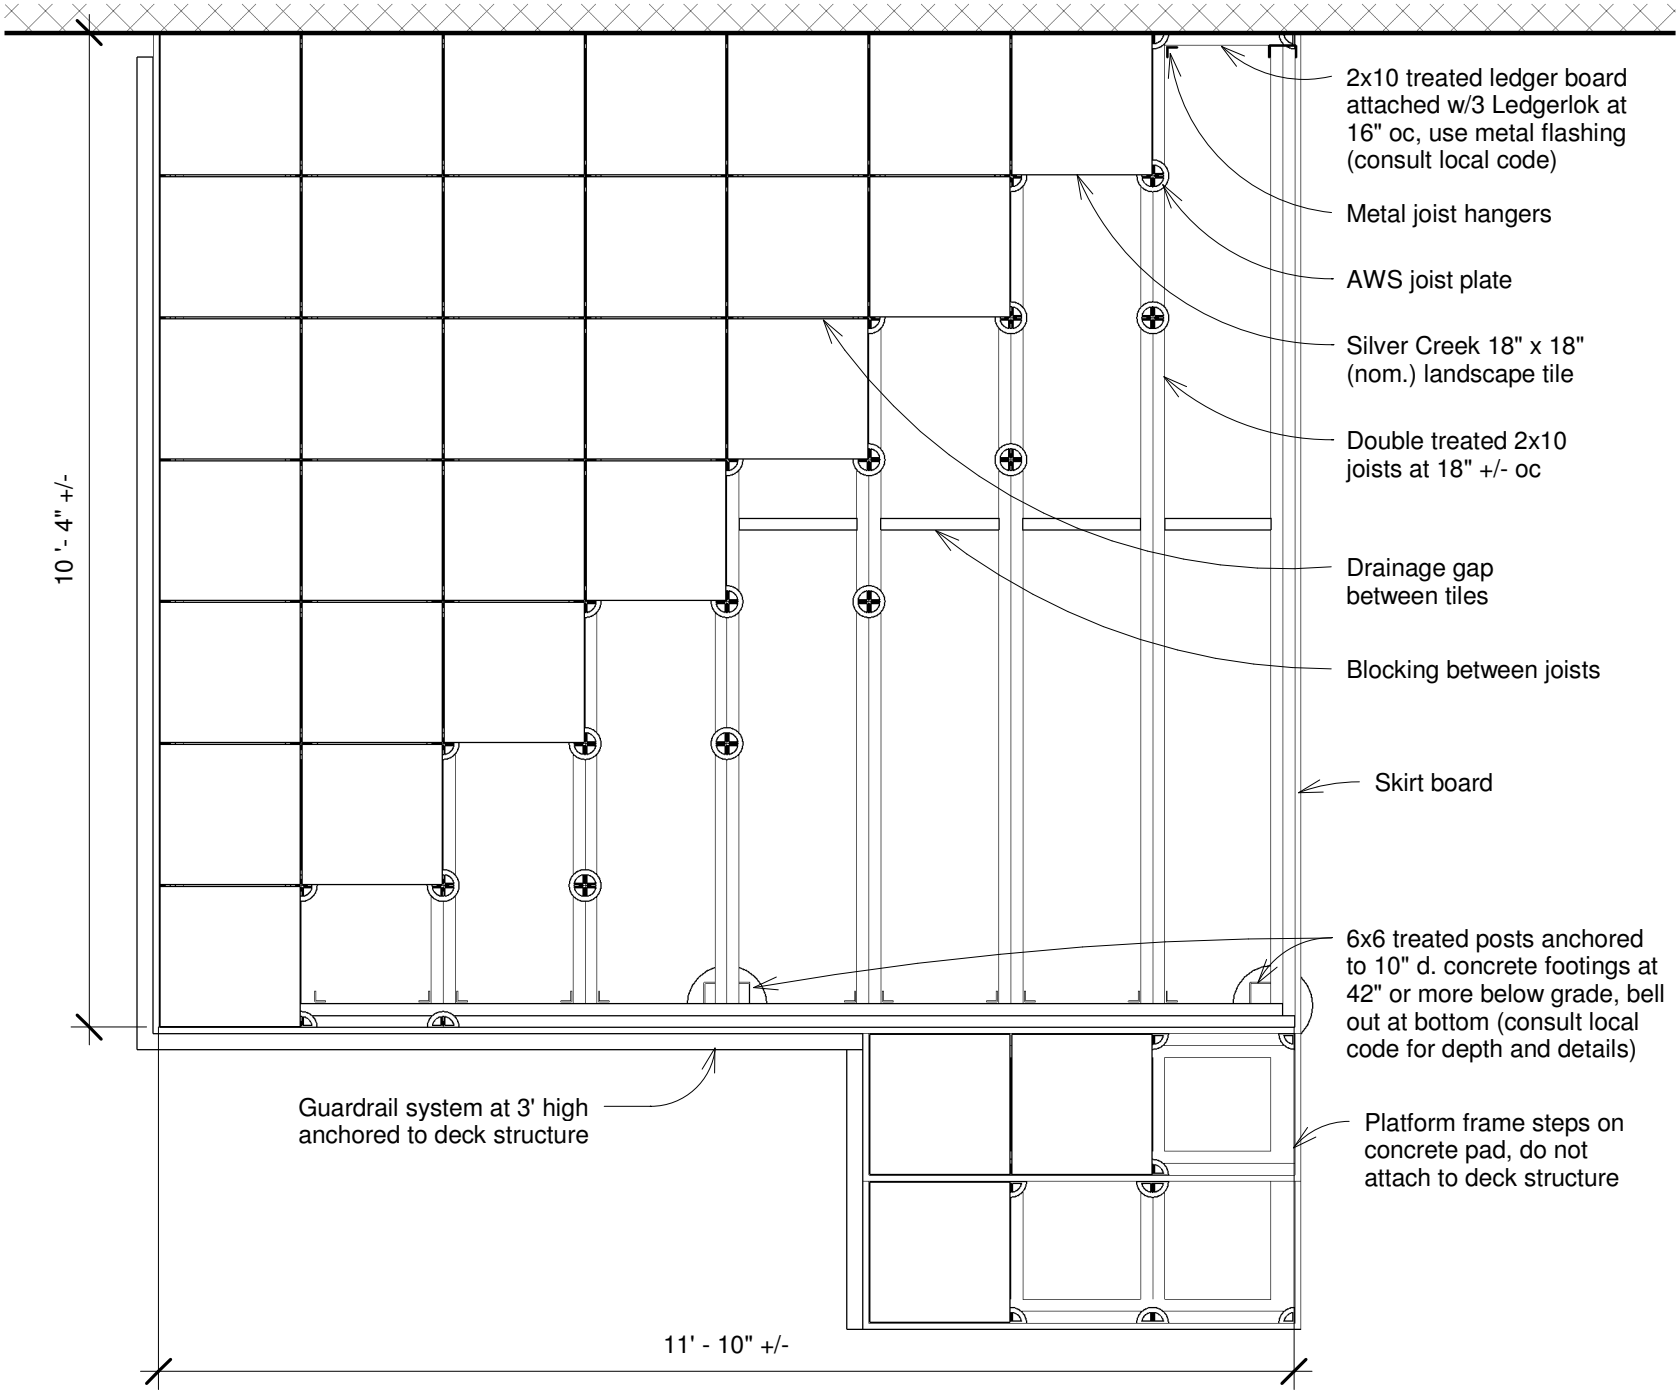
2x10 treated ledger board attached w/3 Ledgerlok at 16" oc, use metal flashing (consult local code)
Metal joist hangers
AWS joist plate
Silver Creek 18" x 18" (nom.) landscape tile
Double treated 2x10 joists at 18" +/- oc
Drainage gap between tiles
Blocking between joists
Skirt board
6x6 treated posts anchored to 10" d. concrete footings at 42" or more below grade, bell out at bottom (consult local code for depth and details)
Platform frame steps on concrete pad, do not attach to deck structure
Guardrail system at 3' high anchored to deck structure
10 ' - 4" +/-
11' - 10" +/-